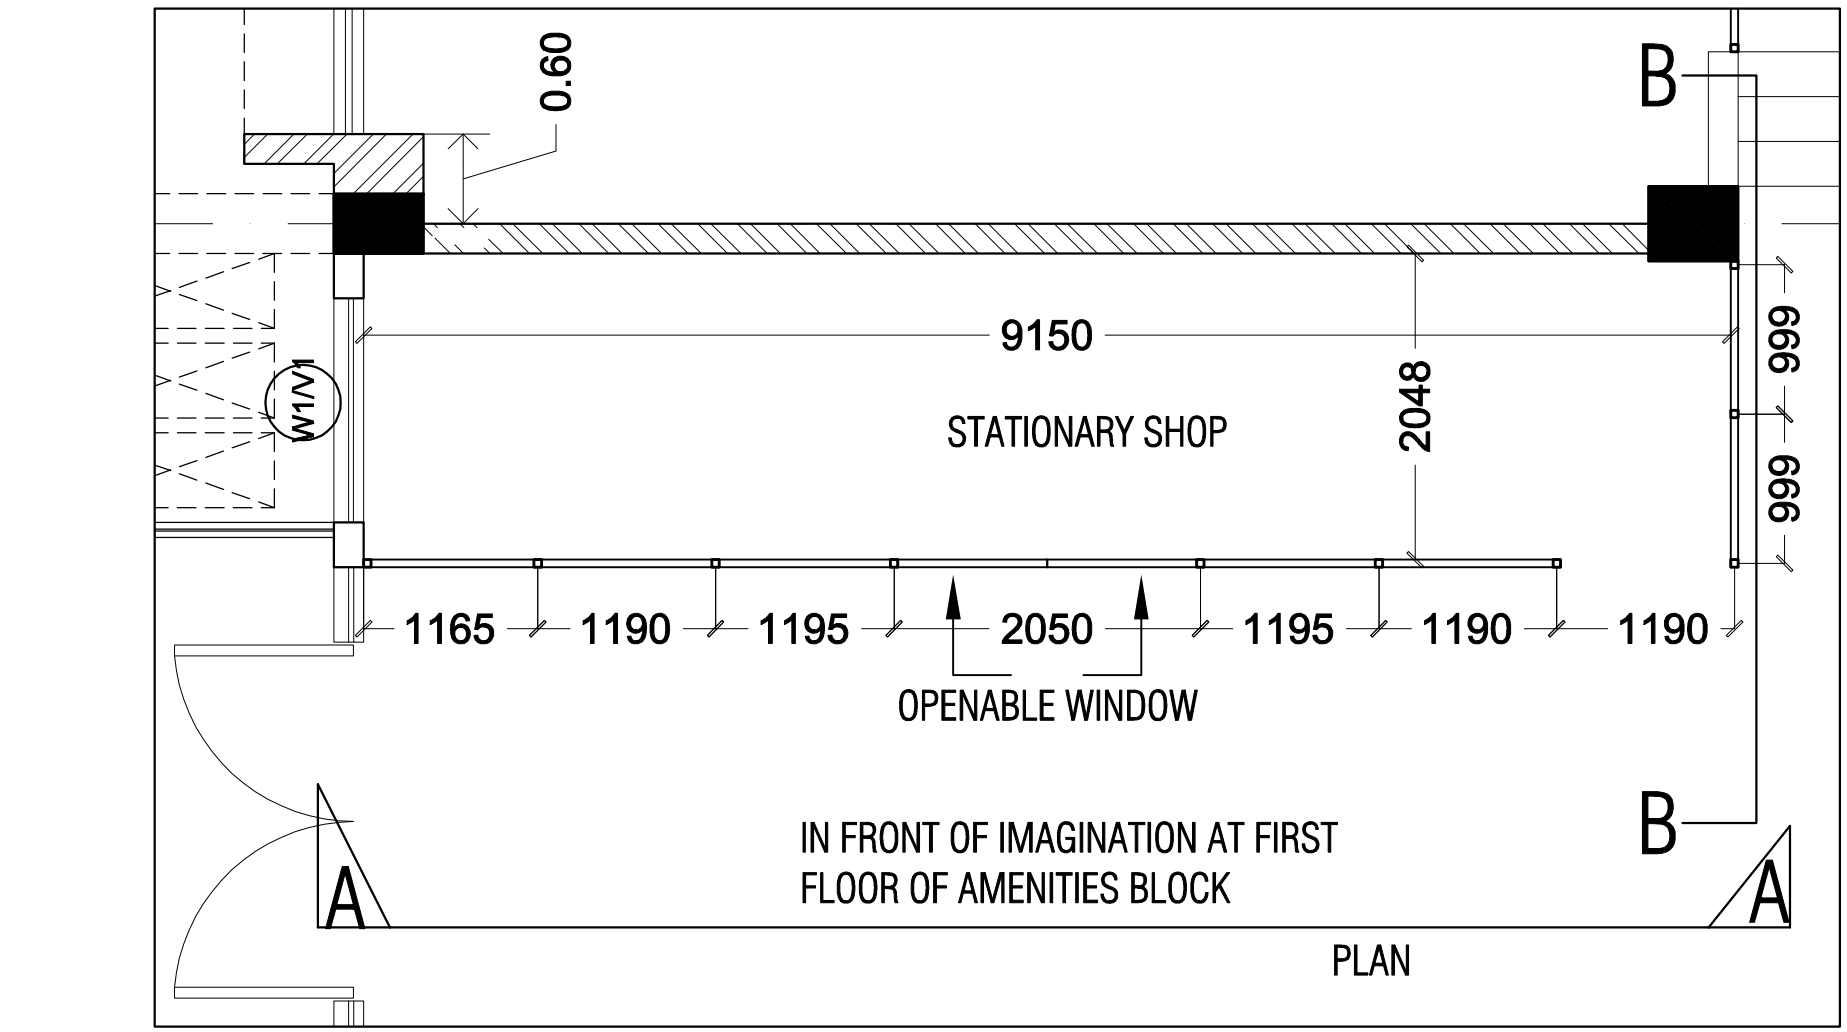

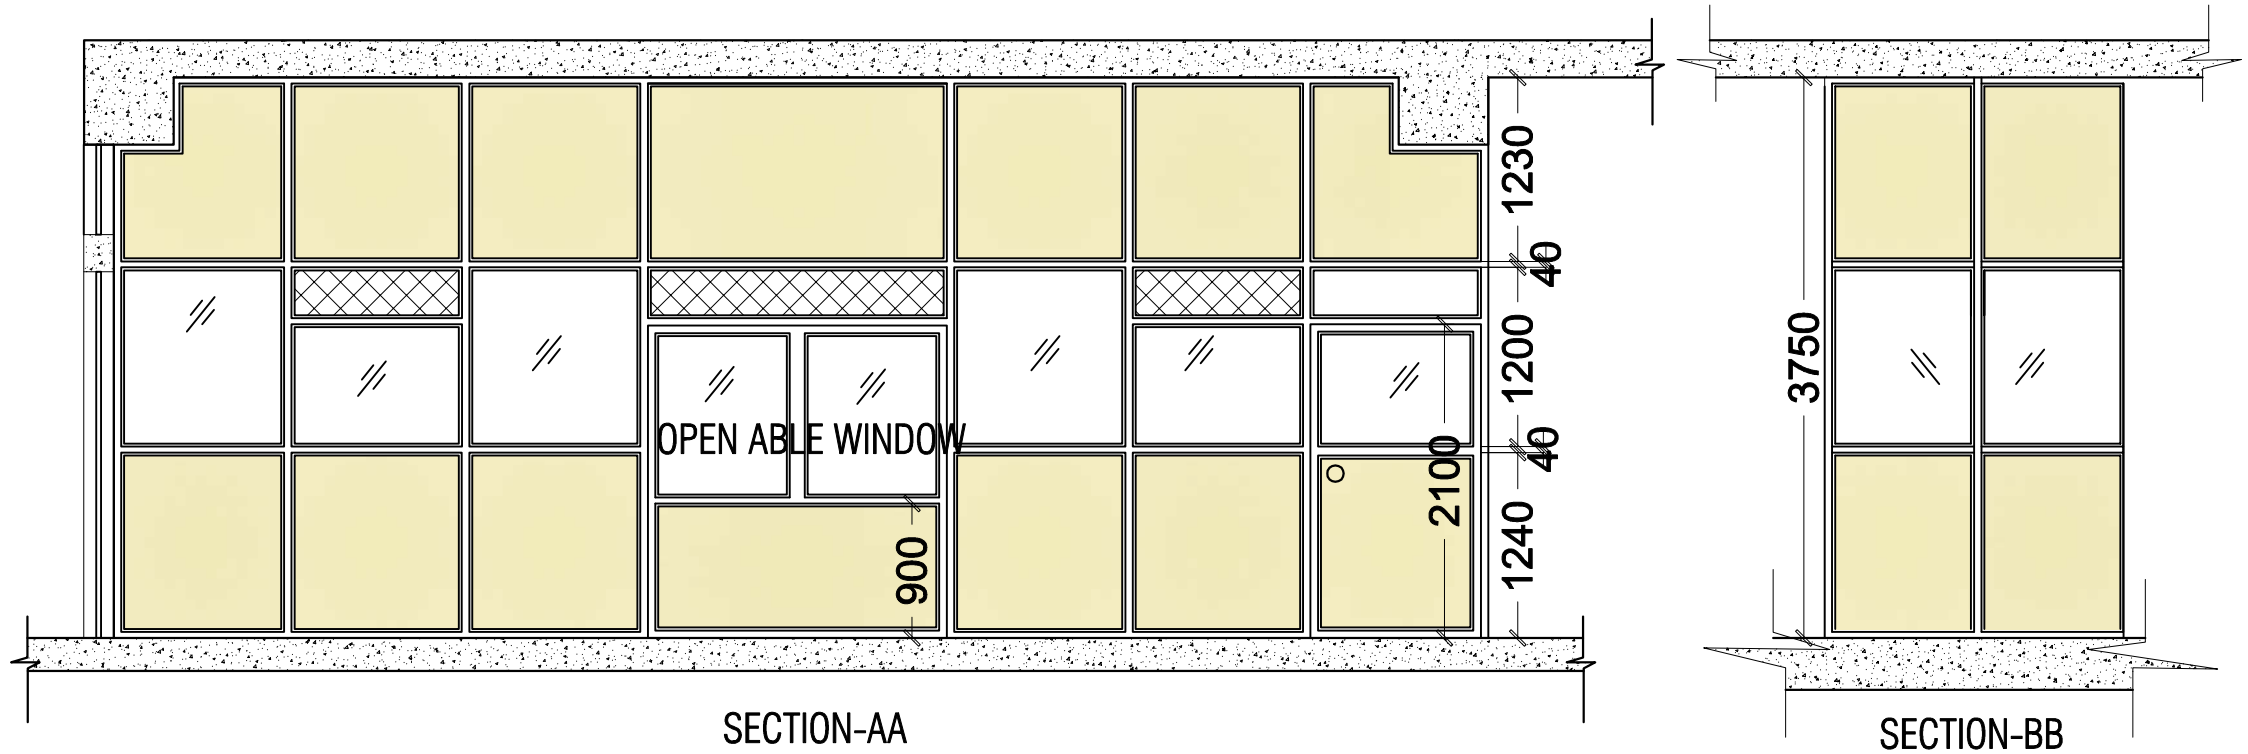

REVISION DESCRIPTION	COMPASS	PROJECT:	DESIGNED BY:	REV. NO.	SHEET TITLE:	
		PROPOSED **STATIONARY SHOP AT FIRST FLOOR OF AMENITIES BLOCK** AT SPA CAMPUS BHAURI,BHOPAL (MADHYA-PRADESH) CAMPUS. ON KHASRA NO. 13/1/1 VILLAGE BHAURI BHOPAL (MADHYA-PRADESH)	ASSO.DEAN (P&D)		**PROPOSED STATIONARY SHOP**	
		NOTE:- 01 This drawing is copyright and property of 'SPA BHOPAL' and is not to be reproduced,copied, or used for any other purpose. 02. All dimensions shall be checked on the prior to commencement of work. 03. Written dimensions shall be followed. 04. Any change required shall be confirmed from the architect prior to commencement of work. 05. This drawing shall be read in conjunction with other pertinent drawings. 06. If there is any discrepancy, it shall be referred to the architect for clarification. 07. All dimensions are in meter.	APPROVED BY:	DRAWN BY: AR.VEERENDRA CHECKED BY: DATE: SCALE: NTS DATE: 2-06-2016 PROJECT.NO. SPA/IWD/2011/B15 DWG.NO.		
			DEAN (P&D)	ARCHITECTS: **INSTITUTE WORKS DEPARTMENT** SCHOOL OF PLANNING AND ARCHITECTURE BHOPAL. VILLAGE BHONRI, NEELBAD ROAD, BHOPAL		